III | TECHNICAL SUMMARIES AND EXHIBITS

III-a | ARCHITECTURAL MASSING AND ELEVATIONS

02 BUILDING PERSPECTIVE - FRONT VIEW
SCALE: 6" = 1'-0"

01 BUILDING PERSPECTIVE - CORNER VIEW
SCALE: 6" = 1'-0"

EAGLE BUFA1, LLC

6840 CROSBY DRIVE, BASOM, NY 14013

Gensler ARCHITECT

Main Office
1700 Broadway
Suite 400
New York, NY 10019
Tel 212.492.1400
Fax 212.492.1472

Local Office
1700 Broadway
Suite 400
New York, NY 10019
Tel 212.492.1400
Fax 212.492.1472

dlb associates consulting engineers
MEP+FP+FA ENGINEER
3600 Route 66
Suite 150
Neptune, NJ 07753
Tel 732.774.2000

Thornton Tomasetti
STRUCTURAL ENGINEER
120 Broadway
Suite 1500
New York, NY 10271
Tel 917.661.7800

Bowman CONSULTING
CIVIL ENGINEER + EXPEDITOR
6 Campus Drive
Suite 302
Parsippany, NJ 07054
Tel 973.359.8455

Date	Description

Seal / Signature

PROGRESS SET NOT FOR CONSTRUCTION

Project Name
BUFA1

Project Number
06.7237.000

Description
BUILDING PERSPECTIVES

Scale
6" = 1'-0"

A0.200-0

© 2022 Gensler

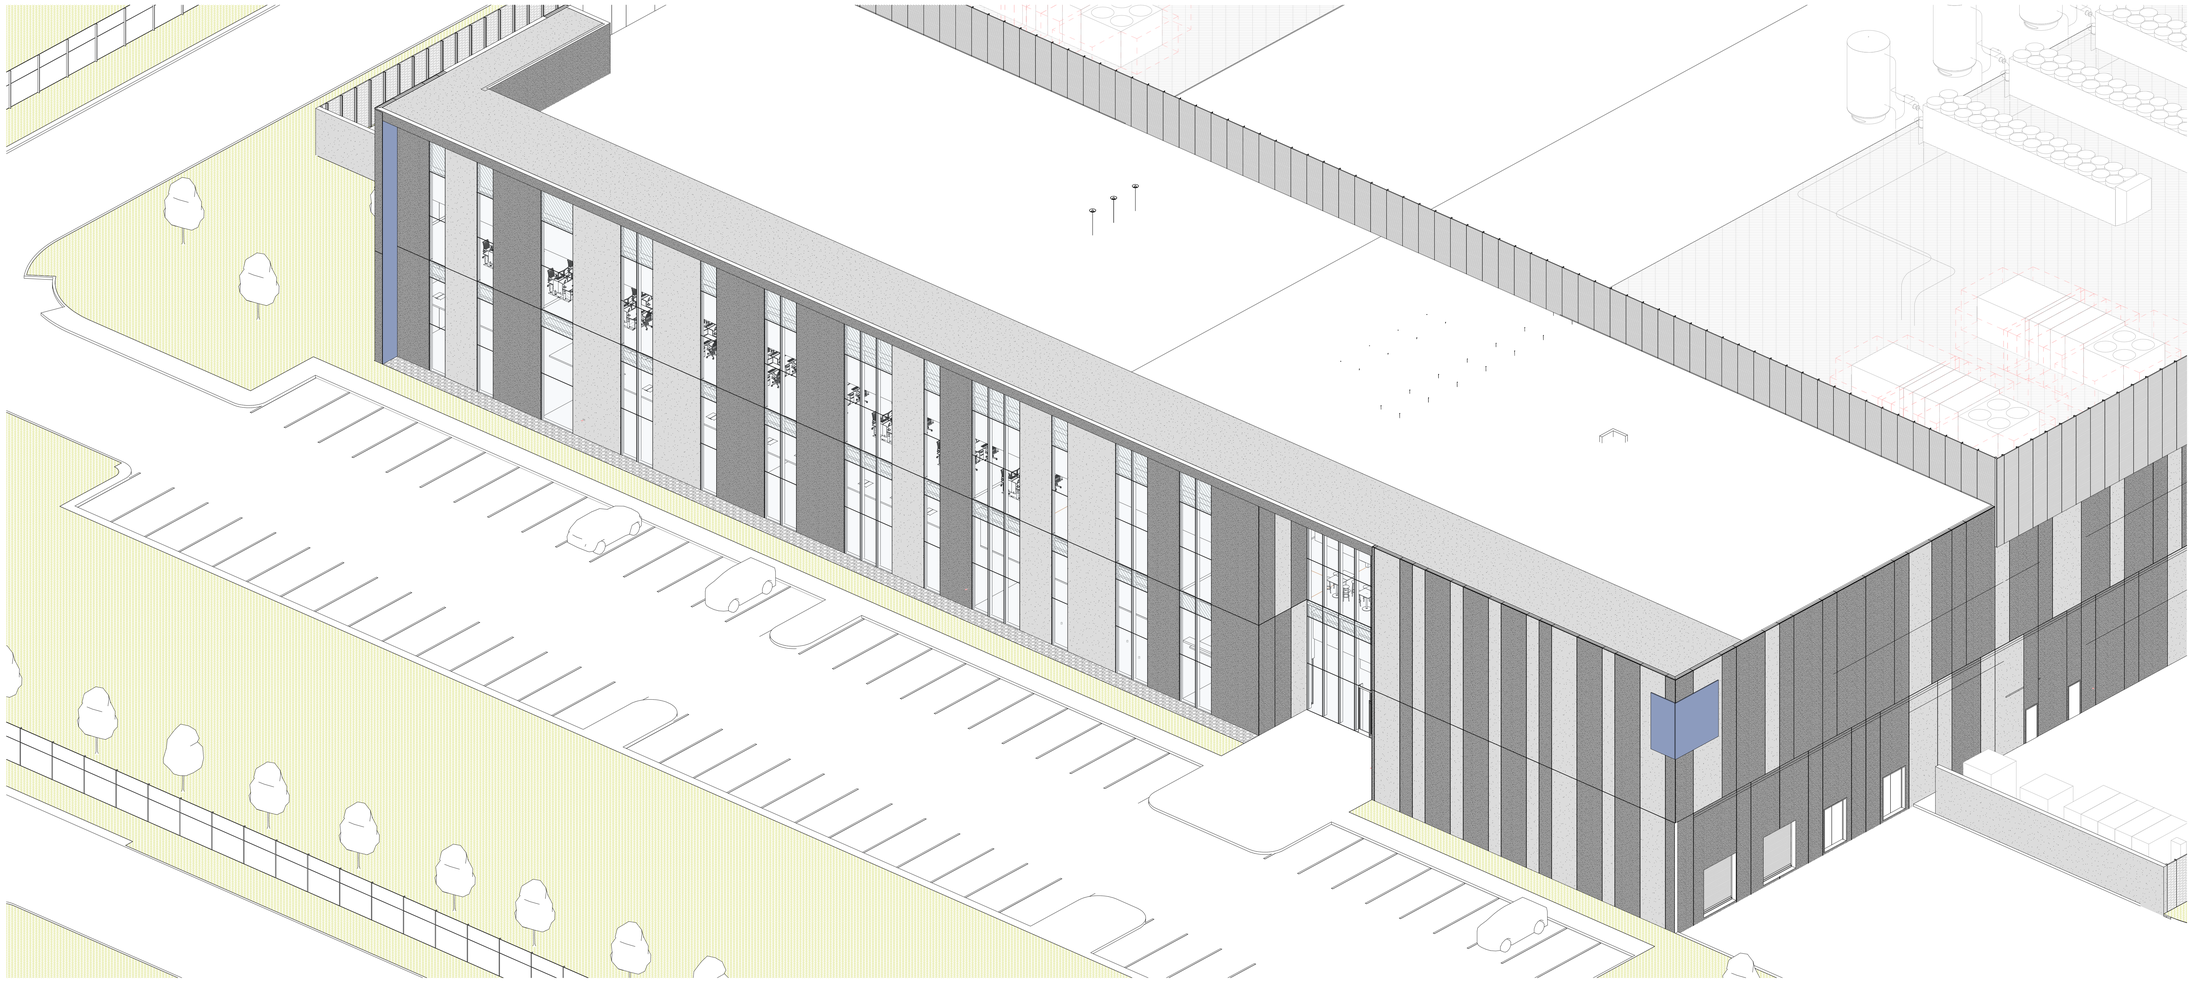

02 BUFA - BUILDING ENTRANCE AXON
SCALE:

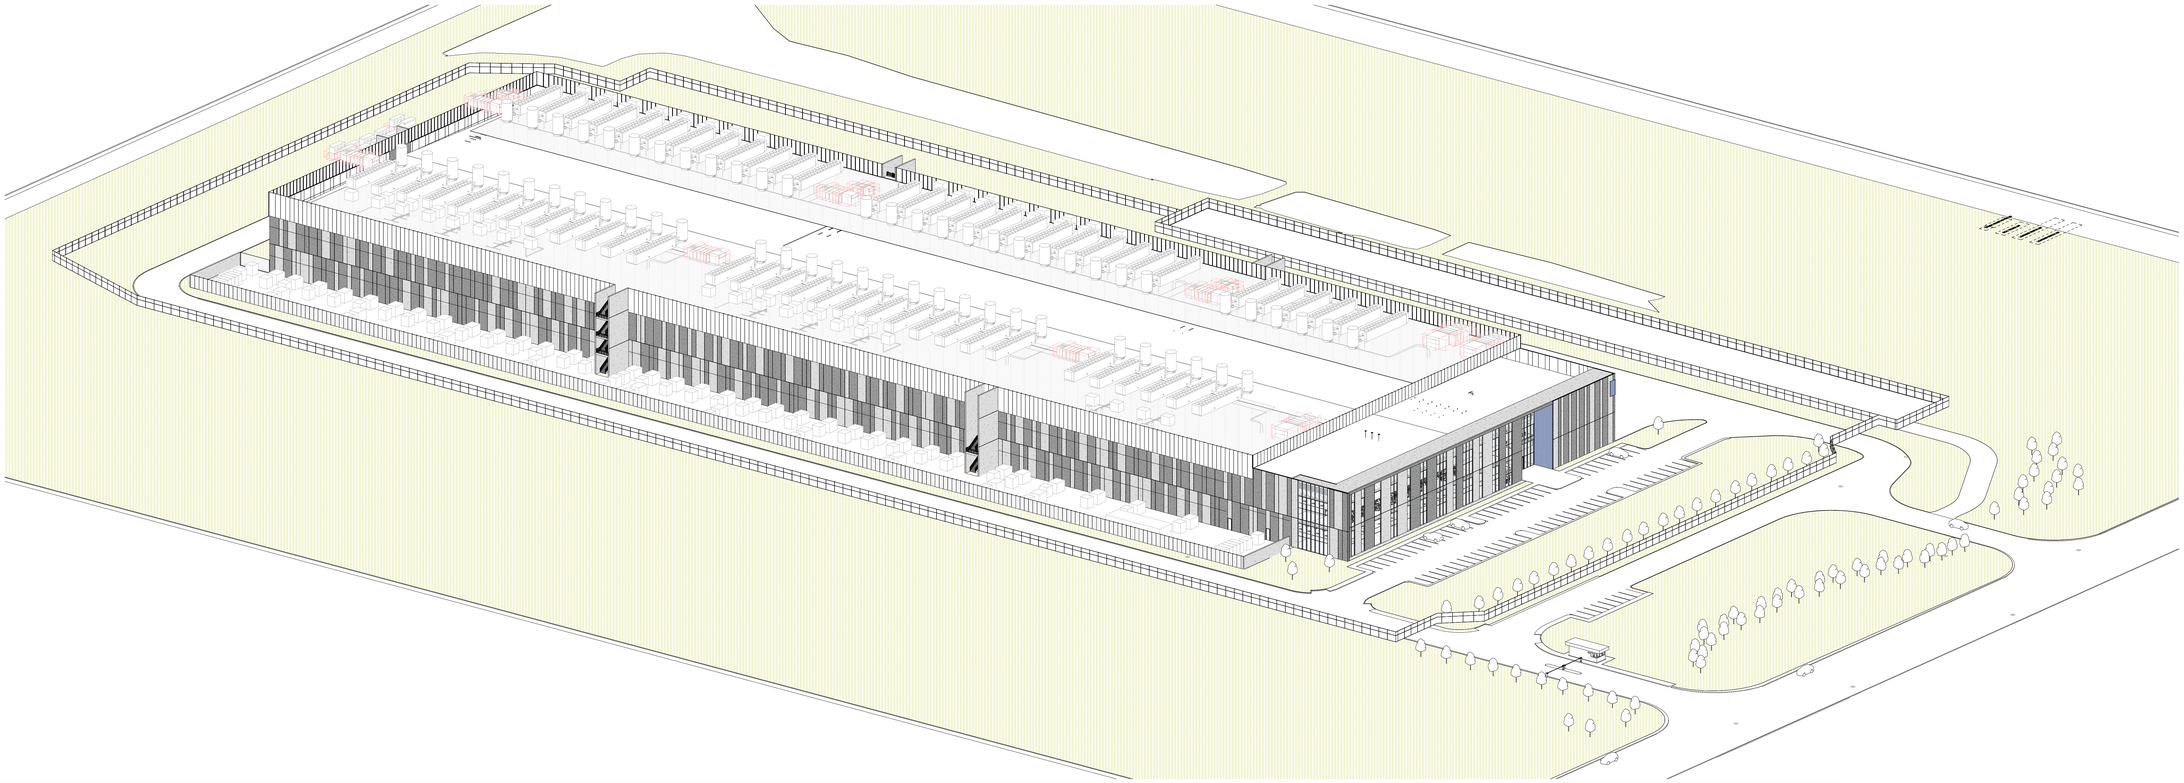

01 BUFA - OVERALL SITE AXON
SCALE:

EAGLE BUFA1, LLC

6840 CROSBY DRIVE, BASOM, NY 14013

Gensler ARCHITECT

Main Office
1700 Broadway
Suite 400
New York, NY 10019
Tel 212.492.1400
Fax 212.492.1472

Local Office
1700 Broadway
Suite 400
New York, NY 10019
Tel 212.492.1400
Fax 212.492.1472

dlb associates consulting engineers
MEP+FP+FA ENGINEER
3600 Route 66
Suite 150
Neptune, NJ 07753
Tel 732.774.2000

Thornton Tomasetti
STRUCTURAL ENGINEER
120 Broadway
Suite 1500
New York, NY 10271
Tel 917.661.7800

Bowman CONSULTING
CIVIL ENGINEER + EXPEDITOR
6 Campus Drive
Suite 302
Parsippany, NJ 07054
Tel 973.359.8455

Date	Description

Seal / Signature

PROGRESS SET NOT FOR CONSTRUCTION

Project Name
BUFA1

Project Number
06.7237.000

Description
BUFA BUILDING AXONS

Scale

A0.201-0

© 2022 Gensler

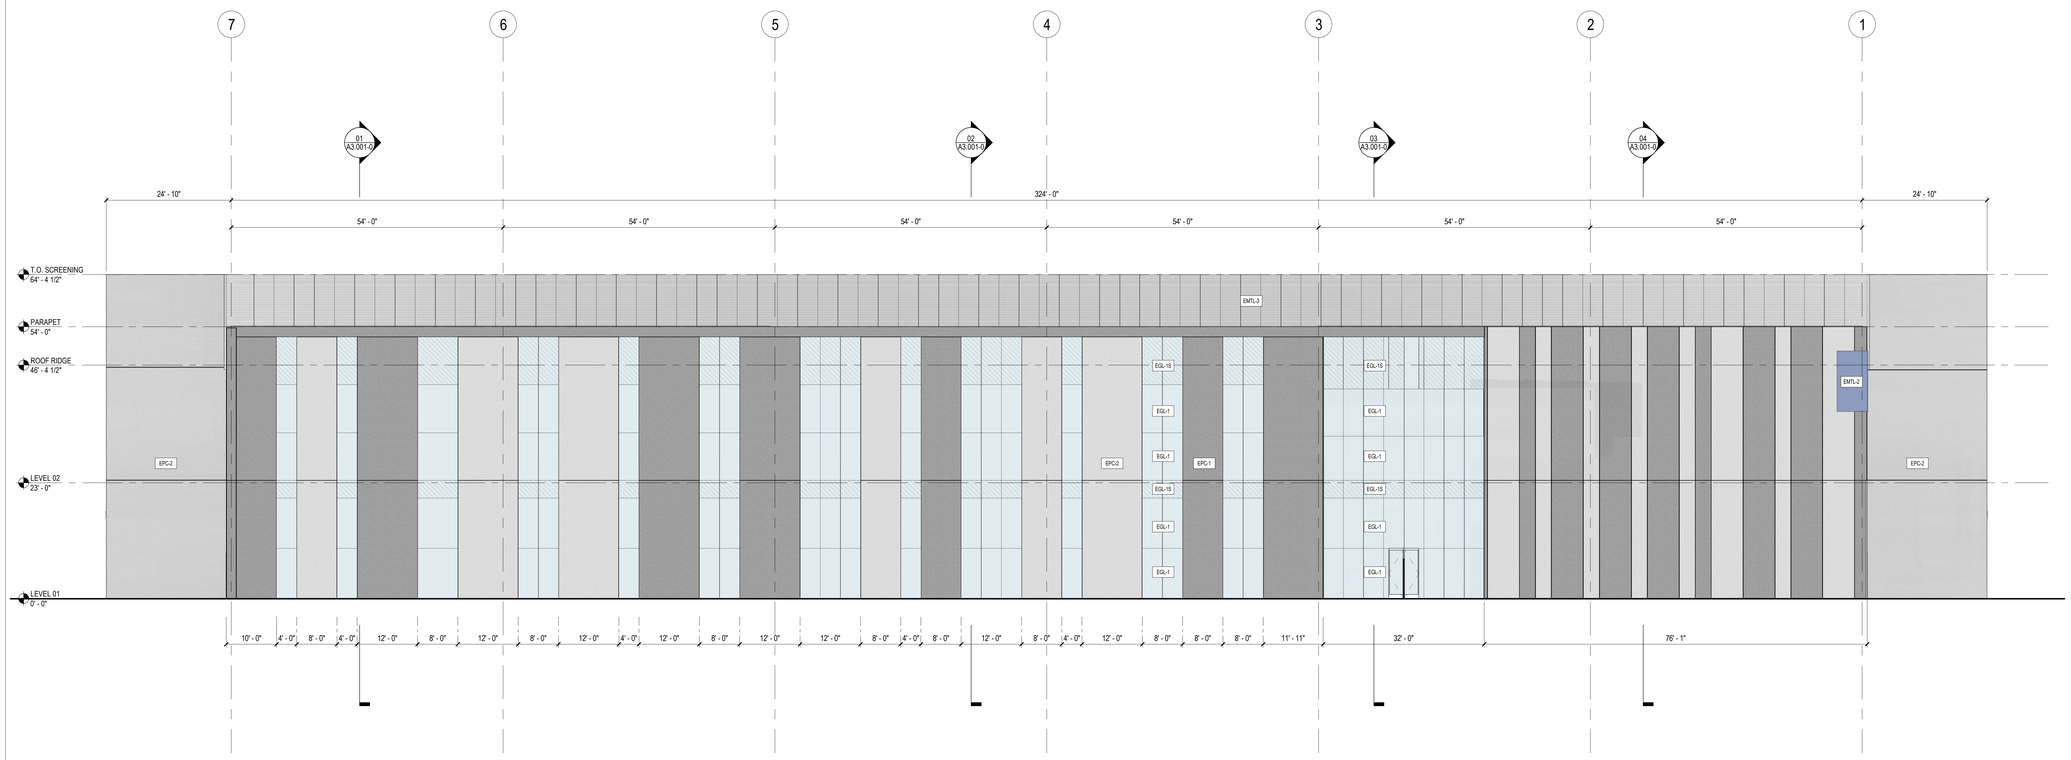

02 BUILDING EAST ELEVATION - ENLARGED

SCALE: 3/32" = 1'-0"

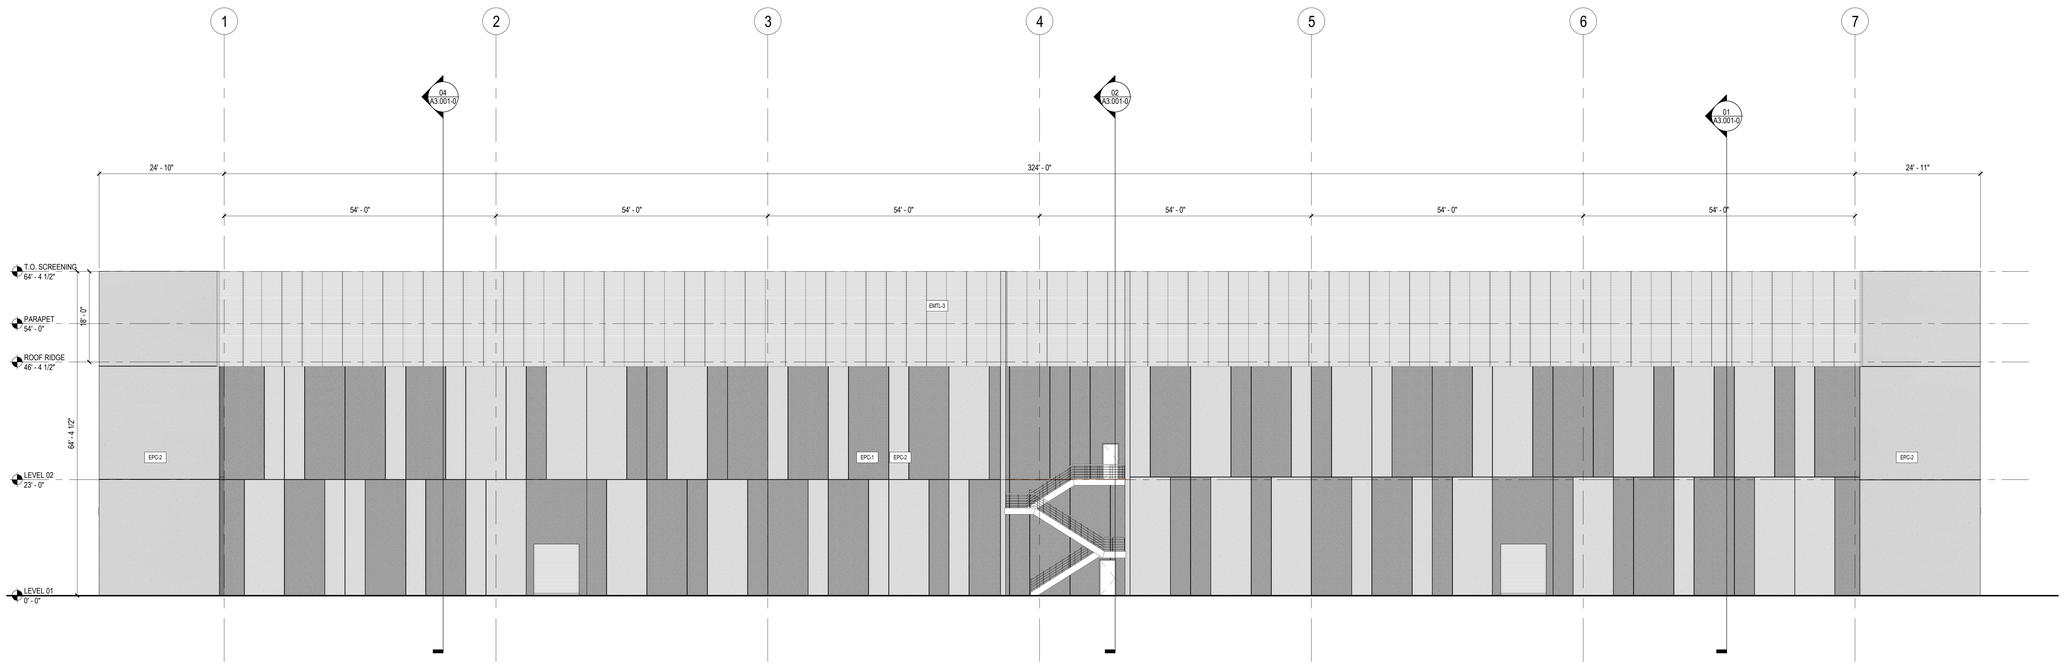

01 WEST ELEVATION - ENLARGED

SCALE: 3/32" = 1'-0"

GENERAL NOTES

SHEET NOTES

MATERIALS IN ELEVATION

EPC-1 | EPC-2 | EGL-1 | EGL-1S | EMTL-1 | EMTL-2 | EMTL-3

CODE	MANUFACTURER	DESCRIPTION	STYLE	FINISH
METALS				
EMT-1	KINGSPAN	BLUE METAL PANEL	RWS174 .250" dia. x .375" STAGGERED CENTERS (.52x) OPEN AREA	PANTONE ZINC
EMT-3	GREENHECK	SCREEN WALL		CLEAR ANODIZ
CONCRETE				
EPC-1		INSULATED PRECAST CONCRETE PANEL W/ ARCHITECTURAL REVEALS	WITHOUT FORMLINER	WAWKAW - COLOR IVORY
EPC-2		INSULATED PRECAST CONCRETE PANEL W/ ARCHITECTURAL REVEALS	WITHOUT FORMLINER	WAWKAW - COLOR BONE
FENESTRATION				
CW-1	INNOVATION GLASS	LONG SPAN CURTAIN WALL SYSTEM	KS-5	BRIGHT SILVER METALLIC (EMTL-1)
EGL-1	VITRO	VISION GLASS	1" IGU WITH PERFORMANCE ENHANCEMENT COATINGS.	
EGL-1S	VITRO	SHADOW BOX	1" IGU WITH PERFORMANCE ENHANCEMENT COATINGS AND INSULATED METAL BACK PAN	
ROOF				
ERF-1	VMA	VARNAFIL G-410 80 MILL PVC ROOFING X 5/8" DENSDECK PRIME X 6" TOTAL SARNATHERM ISO INSULATION BOARD X PE10 VAPOUR RETARDER		WHITE

EAGLE BUFA1, LLC

6840 CROSBY DRIVE, BASOM, NY 14013

Gensler

ARCHITECT

Main Office
1700 Broadway
Suite 400
New York, NY 10019
Tel 212.492.1400
Fax 212.492.1472

Local Office
1700 Broadway
Suite 400
New York, NY 10019
Tel 212.492.1400
Fax 212.492.1472

dlb associates consulting engineers

MEP+FP+FA ENGINEER
3600 Route 66
Suite 150
Neptune, NJ 07753
Tel 732.774.2000

Thornton Tomasetti

STRUCTURAL ENGINEER
120 Broadway
Suite 1500
New York, NY 10271
Tel 917.661.7800

Bowman CONSULTING

CIVIL ENGINEER + EXPEDITOR
6 Campus Drive
Suite 302
Parsippany, NJ 07054
Tel 973.359.8455

Date	Description

Seal / Signature

PROGRESS SET NOT FOR CONSTRUCTION

Project Name

BUFA1

Project Number

06.7237.000

Description

BUILDING ELEVATIONS - ENLARGED

Scale

As indicated

A2.003-0

© 2022 Gensler

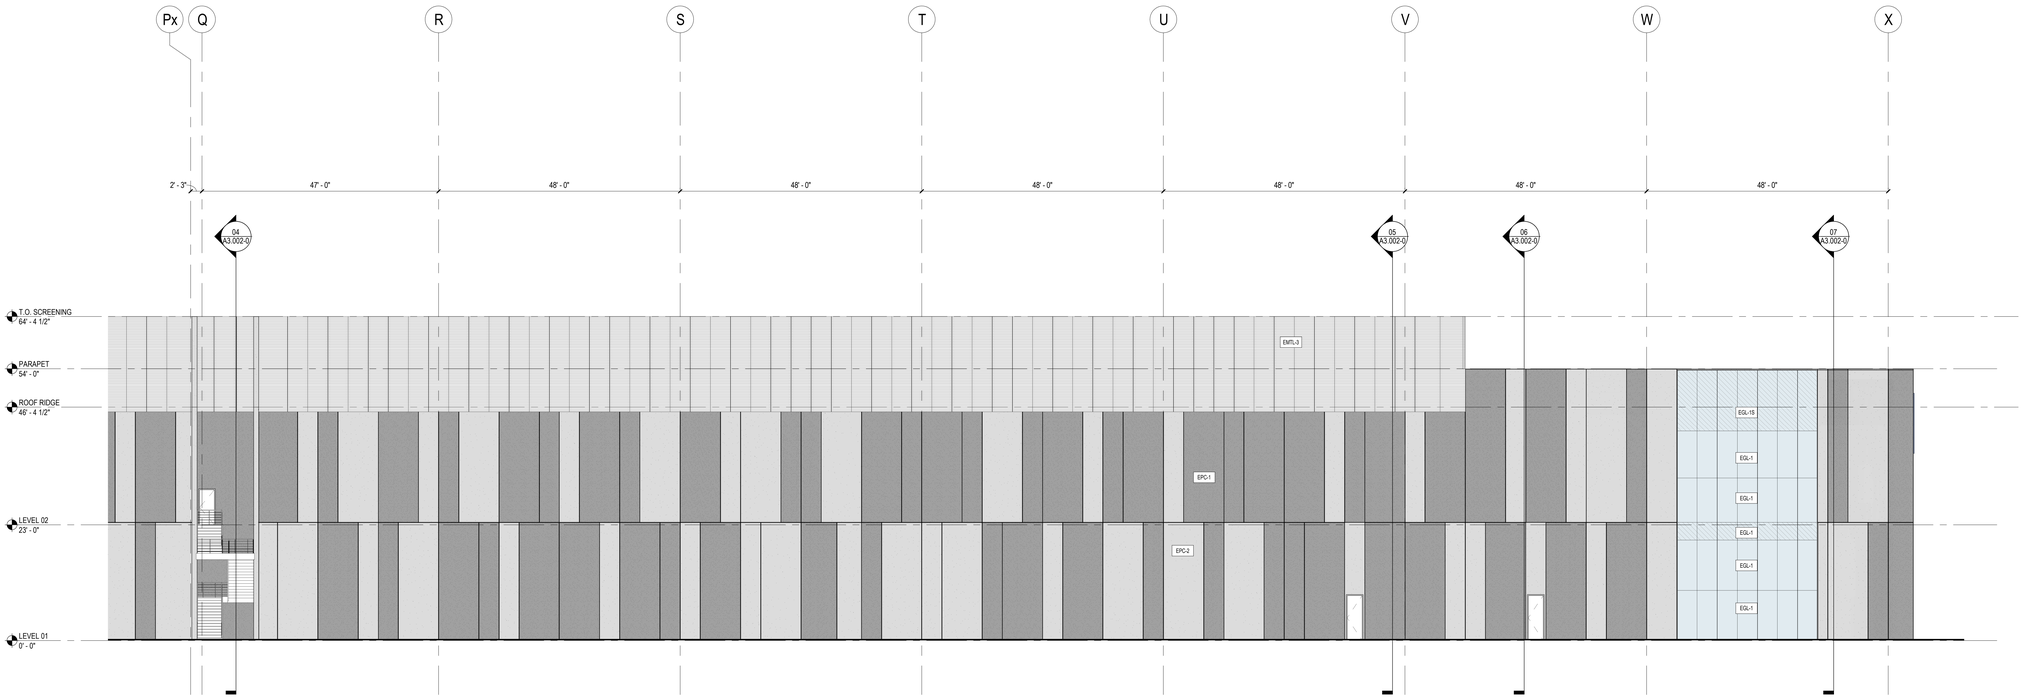

02 BUILDING SOUTH ELEVATION - ENLARGED

SCALE: 3/32" = 1'-0"

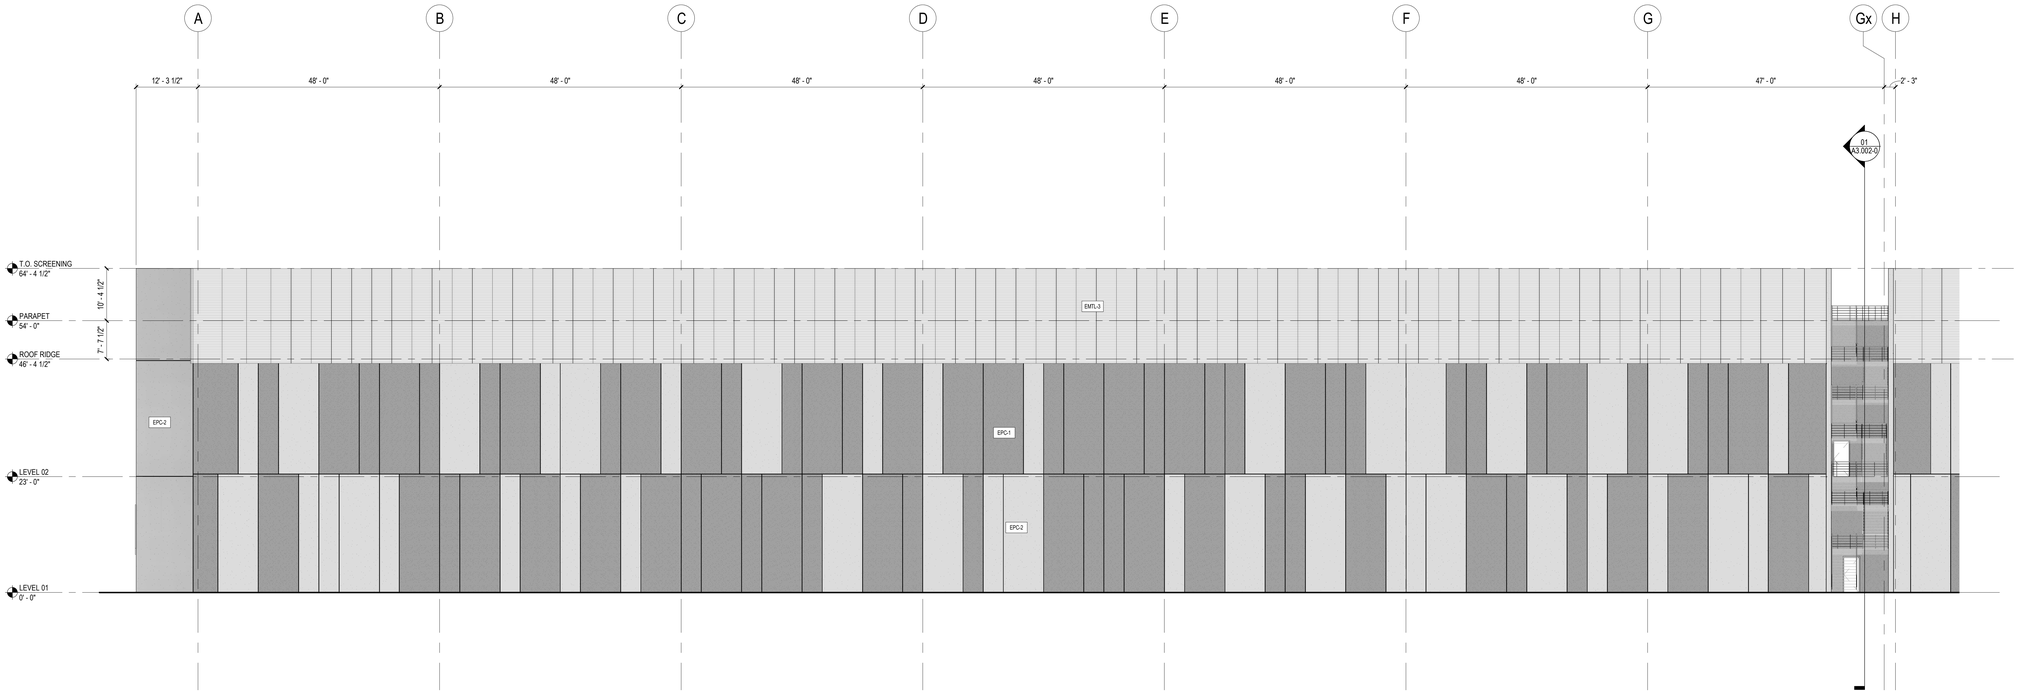

01 BUILDING SOUTH ELEVATION - ENLARGED - 2

SCALE: 3/32" = 1'-0"

GENERAL NOTES

SHEET NOTES

MATERIALS IN ELEVATION

EPC-1 EPC-2

EGL-1 EGL-1S

EMTL-1 EMTL-2 EMTL-3

CODE	MANUFACTURER	DESCRIPTION	STYLE	FINISH
METALS				
EMT-1	KINGSPAN	BLUE METAL PANEL		PANTONE ZINC
EMT-3	GREENHECK	SCREEN WALL		CLEAR ANODIZ
CONCRETE				
EPC-1		INSULATED PRECAST CONCRETE PANEL W/ ARCHITECTURAL REVEALS	WITHOUT FORMLINER	MAYKAW - COLOR IVORY
EPC-2		INSULATED PRECAST CONCRETE PANEL W/ ARCHITECTURAL REVEALS	WITHOUT FORMLINER	MAYKAW - COLOR BONE
FENESTRATION				
CW-1	INNOVATION GLASS	LONG SPAN CURTAIN WALL SYSTEM	KS-1	BRIGHT SILVER METALLIC (EMTL-1)
EGL-1	VITRO	VISION GLASS	1" IGU WITH PERFORMANCE ENHANCEMENT COATINGS	
EGL-1S	VITRO	SHADOW BOX	1" IGU WITH PERFORMANCE ENHANCEMENT COATINGS AND INSULATED METAL BACK PAN	
ROOF				
ERF-1	SIKA	SARNAFIL G 410 80 MILL PVC ROOFING X 5/8" DENSDECK PRIME X 4" TOTAL SARNATHERM ISO INSULATION BOARD X PE10 VAPOUR RETARDER		WHITE

EAGLE BUFA1, LLC

6840 CROSBY DRIVE, BASOM, NY 14013

Gensler ARCHITECT

Main Office
1700 Broadway
Suite 400
New York, NY 10019
Tel 212.492.1400
Fax 212.492.1472

Local Office
1700 Broadway
Suite 400
New York, NY 10019
Tel 212.492.1400
Fax 212.492.1472

dlb associates consulting engineers
MEP+FP+FA ENGINEER
3600 Route 66
Suite 150
Neptune, NJ 07753
Tel 732.774.2000

Thornton Tomasetti
STRUCTURAL ENGINEER
120 Broadway
Suite 1500
New York, NY 10271
Tel 917.661.7800

Bowman CONSULTING
CIVIL ENGINEER + EXPEDITOR
6 Campus Drive
Suite 302
Parsippany, NJ 07054
Tel 973.359.8455

Date	Description

Seal / Signature

PROGRESS SET NOT FOR CONSTRUCTION

Project Name
BUFA1

Project Number
06.7237.000

Description
BUILDING ELEVATIONS - ENLARGED

Scale
As indicated

A2.004-0

© 2022 Gensler

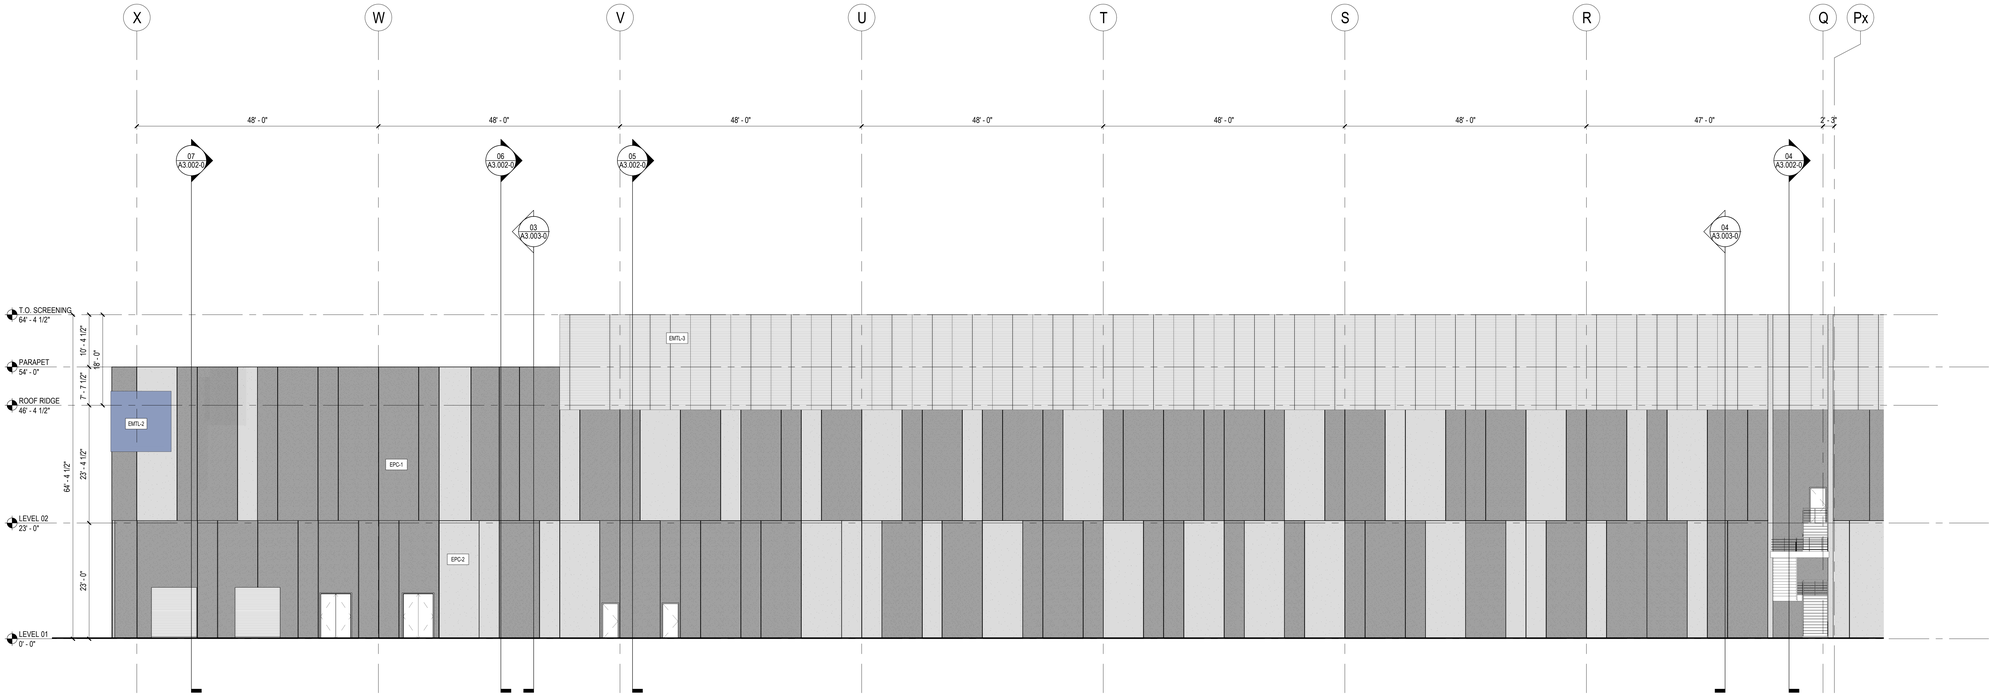

02 BUILDING NORTH ELEVATION - ENLARGED
SCALE: 3/32" = 1'-0"

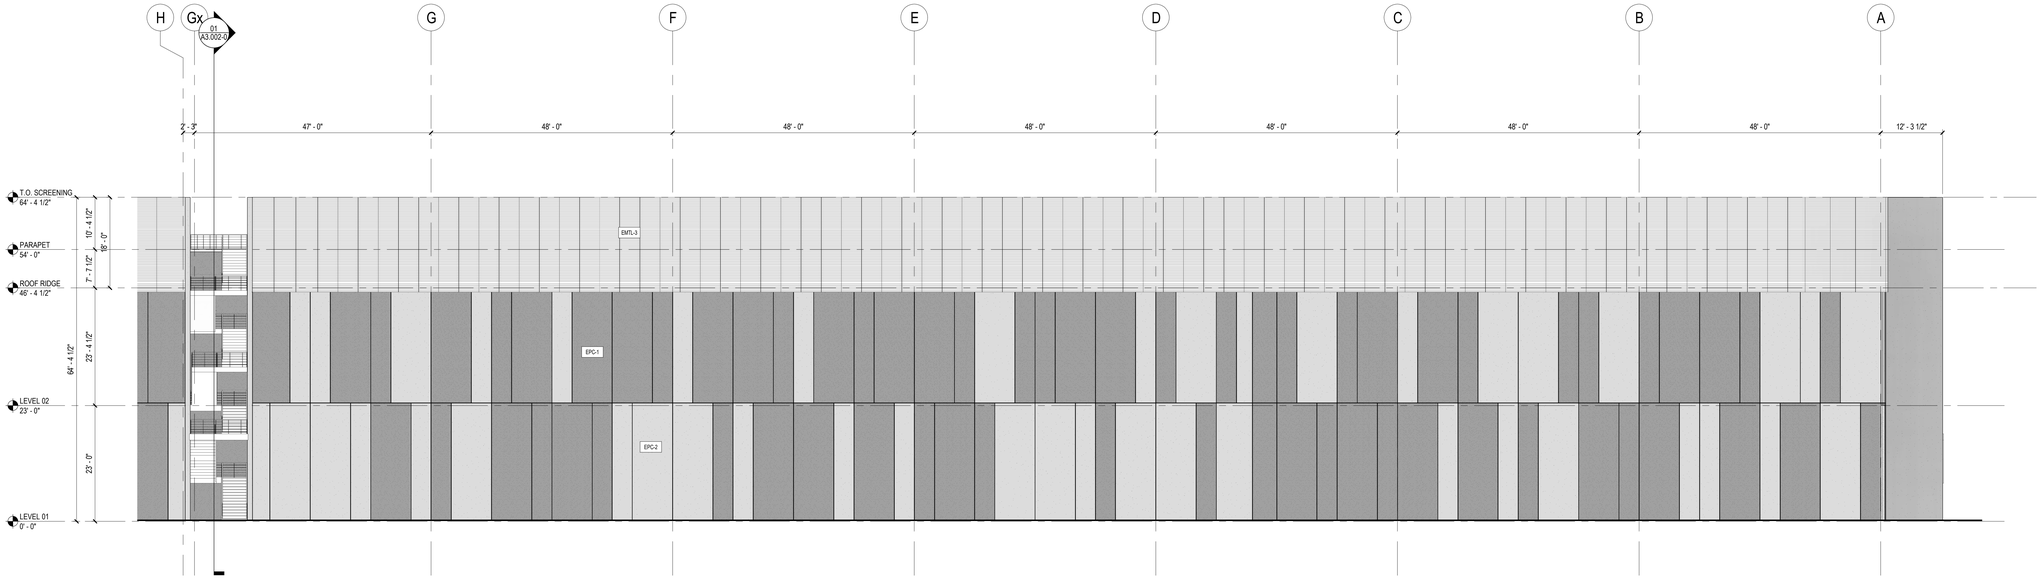

01 BUILDING NORTH ELEVATION - ENLARGED - 2
SCALE: 3/32" = 1'-0"

GENERAL NOTES

SHEET NOTES

MATERIALS IN ELEVATION

EPC-1
EPC-2
EGL-1
EGL-1S
EMTL-1
EMTL-2
EMTL-3

CODE	MANUFACTURER	DESCRIPTION	STYLE	FINISH
METALS				
EMT-1	KINGSPAN	BLUE METAL PANEL		PANTONE 294C
EMT-3	GREENHECK	SCREEN WALL	RHS174 .250" dia. x .375" STAGGERED CENTERS (52% OPEN AREA	CLEAR ANODIZE
CONCRETE				
EPC-1		INSULATED PRECAST CONCRETE PANEL W/ ARCHITECTURAL REVEALS	WITHOUT FORMLINER	MAWKAW - COLOR IVORY
EPC-2		INSULATED PRECAST CONCRETE PANEL W/ ARCHITECTURAL REVEALS	WITHOUT FORMLINER	MAWKAW - COLOR BONE
FENESTRATION				
CSW-1	INNOVATION GLASS	LONG SPAN CURTAIN WALL SYSTEM	IG-1	BRIGHT SILVER METALLIC (EMTL-1)
EGL-1	VITRO	VISION GLASS	1" IGU WITH PERFORMANCE ENHANCEMENT COATINGS	
EGL-1S	VITRO	SHADOW BOX	1" IGU WITH PERFORMANCE ENHANCEMENT COATINGS AND INSULATED METAL BACK PAN	
ROOF				
ERF-1	SIKA	SARNAFIL G-410 80 MILL PVC ROOFING 5-5/8" DENSDECK PRIME X 4" TOTAL SARNATHERM ISO INSULATION BOARD X PE10 VAPOUR RETARDER		WHITE

EAGLE BUFA1, LLC

6840 CROSBY DRIVE, BASOM, NY 14013

Gensler ARCHITECT

Main Office
1700 Broadway
Suite 400
New York, NY 10019
Tel 212.492.1400
Fax 212.492.1472

Local Office
1700 Broadway
Suite 400
New York, NY 10019
Tel 212.492.1400
Fax 212.492.1472

dlb associates consulting engineers
MEP+FP+FA ENGINEER
3600 Route 66
Suite 150
Neptune, NJ 07753
Tel 732.774.2000

Thornton Tomasetti
STRUCTURAL ENGINEER
120 Broadway
Suite 1500
New York, NY 10271
Tel 917.661.7800

Bowman CONSULTING
CIVIL ENGINEER + EXPEDITOR
6 Campus Drive
Suite 302
Parsippany, NJ 07054
Tel 973.359.8455

Date	Description

Seal / Signature

PROGRESS SET NOT FOR CONSTRUCTION

Project Name
BUFA1

Project Number
06.7237.000

Description
BUILDING ELEVATIONS - ENLARGED

Scale
As indicated

A2.005-0

© 2022 Gensler